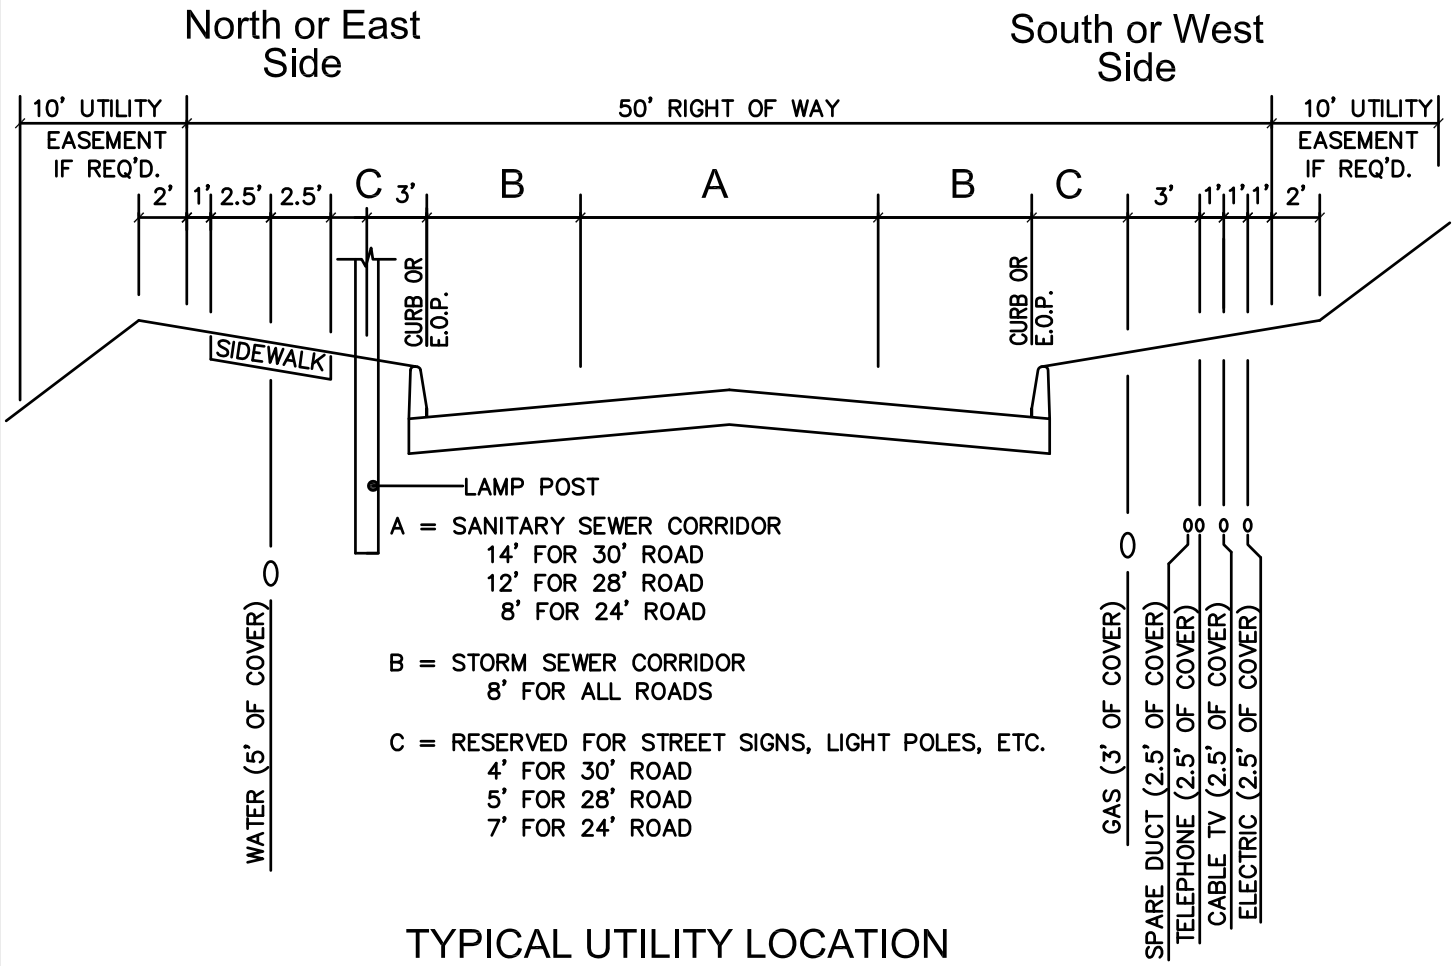

A = SANITARY SEWER CORRIDOR
14' FOR 30' ROAD
12' FOR 28' ROAD
8' FOR 24' ROAD

B = STORM SEWER CORRIDOR
8' FOR ALL ROADS

C = RESERVED FOR STREET SIGNS, LIGHT POLES, ETC.
4' FOR 30' ROAD
5' FOR 28' ROAD
7' FOR 24' ROAD

TYPICAL UTILITY LOCATION

NO SCALE

SCALE N.T.S.	CITY OF TORRINGTON Engineering Department
APPROVED	
RV. DATE JAN. 2002 JUN. 2002 AUG. 2011	TYPICAL UTILITY LOCATION

SECTION 6.1