ALL ABOVE GROUND PARTS TO BE PAINTED WITH A METAL PRIMER AND THEN A RUST INHIBITIVE TYPE PAINT(COLOR RED)

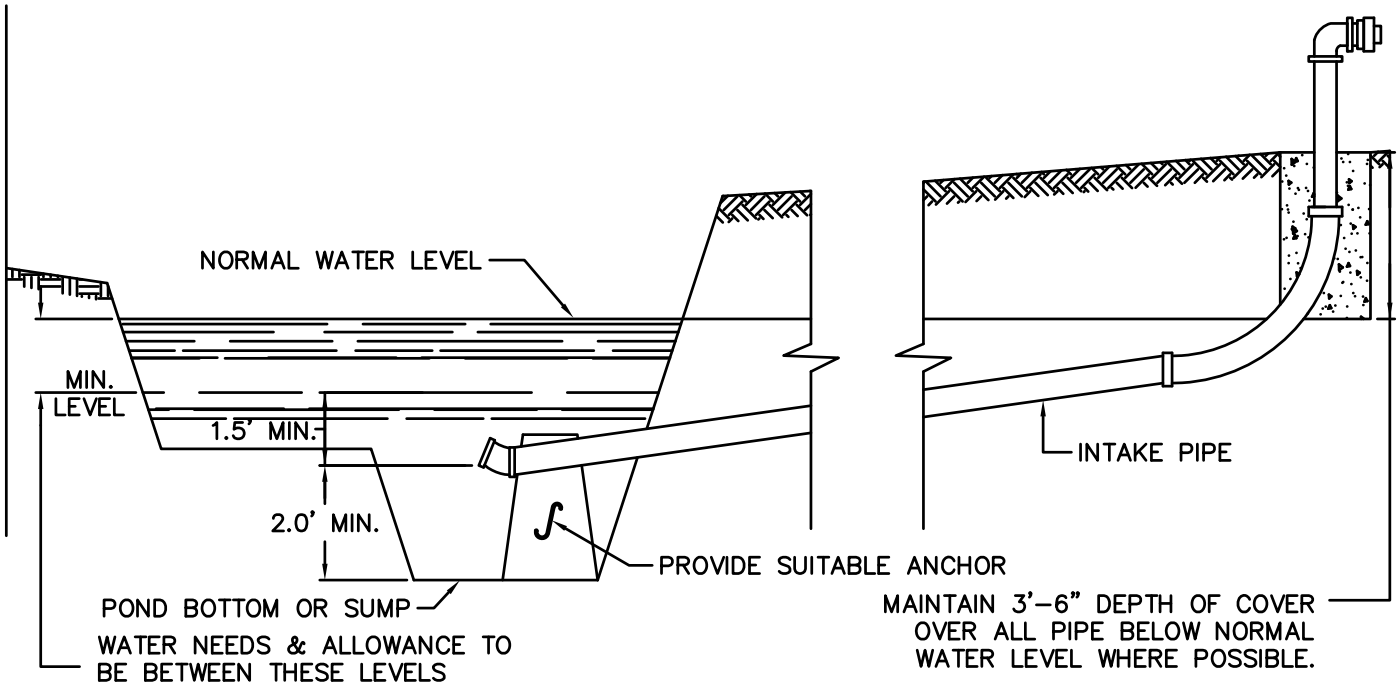

DETAIL OF HYDRANT

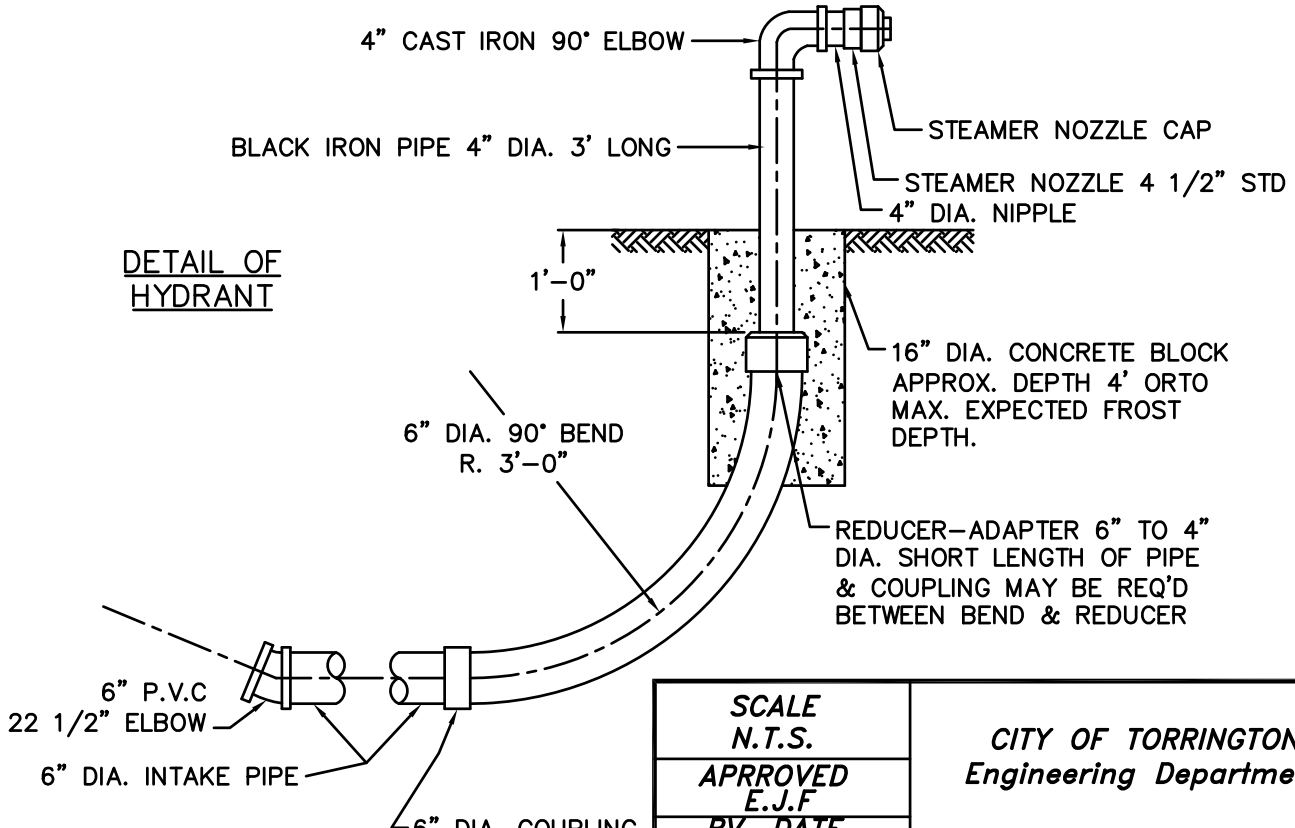

SCALE N.T.S.	CITY OF TORRINGTON Engineering Department
APRROVED E.J.F	
RV. DATE	FIRE HYDRANT NON-PRESSURIZED
JAN. 2002	
JUL. 2010	
AUG. 2011	

SECTION 6.2