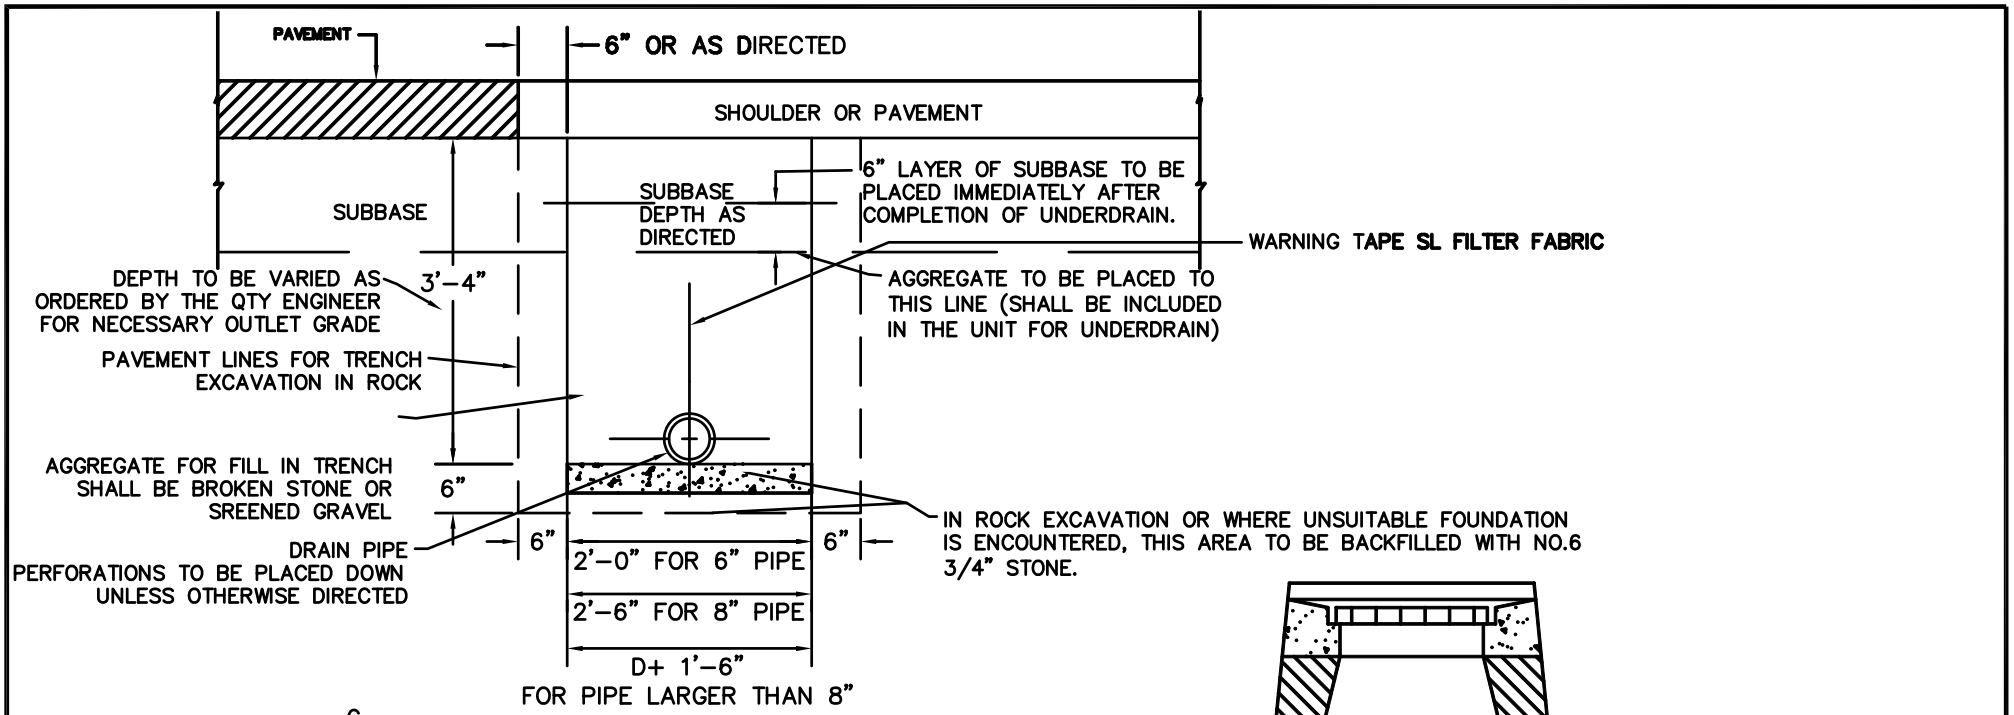

SCALE N.T.S.	CITY OF TORRINGTON Engineering Department
APPROVED E.J.F.	
RV. DATE	
JAN. 2002	UNDERDRAIN
JUL. 2010	
AUG. 2011	

SECTION 4.8