(FOR USE ON "PRIVATE DRIVES")

STREET NAME PRIVATE DRIVE

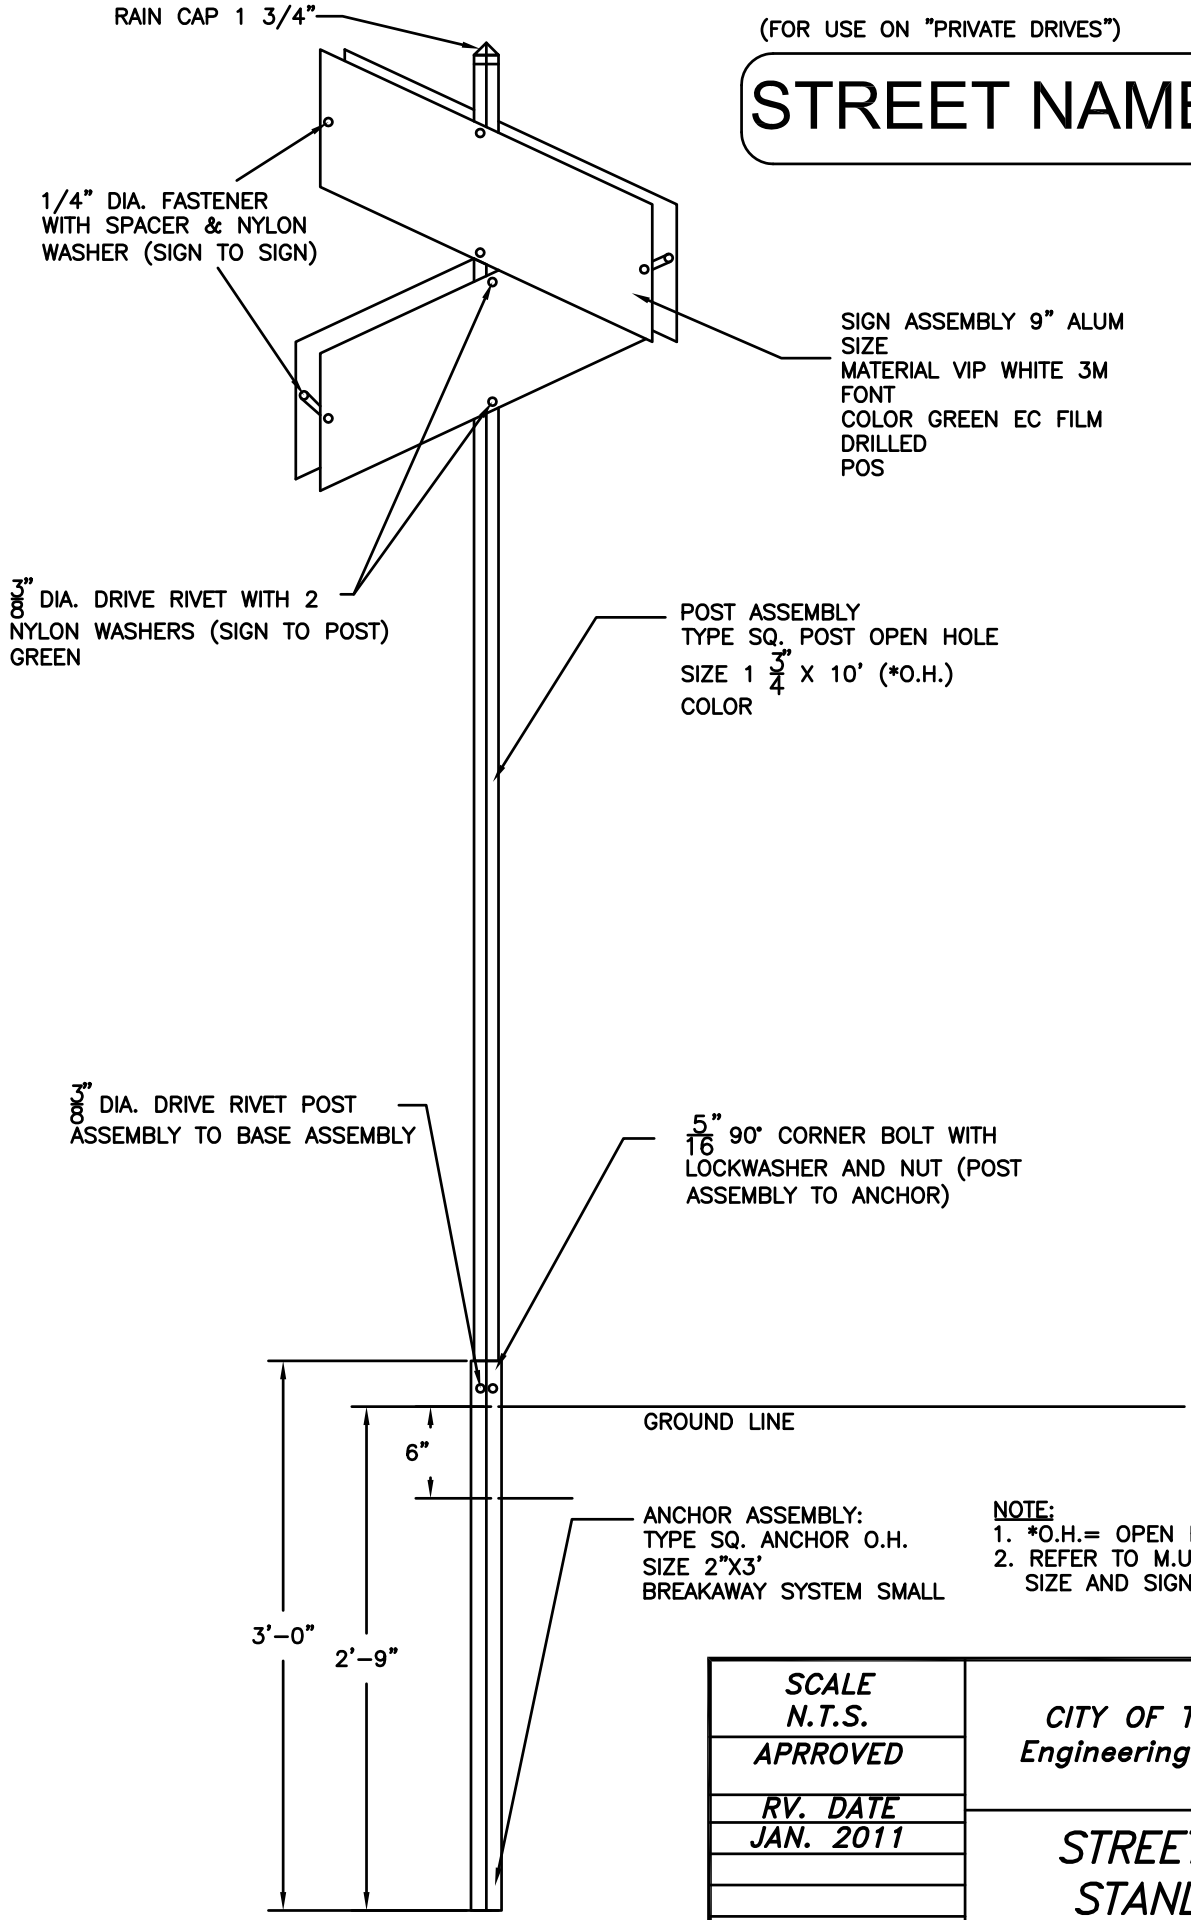

NOTE:
1. *O.H.= OPEN HOLE
2. REFER TO M.U.T.C.D. FOR LETTER SIZE AND SIGNAGE STANDARDS

SCALE N.T.S.	CITY OF TORRINGTON Engineering Department
APRROVED	
RV. DATE JAN. 2011	STREET SIGN STANDARDS
	SINGS,POSTS,ASSEMBLIES & FASTENERS

SECTION 8.6